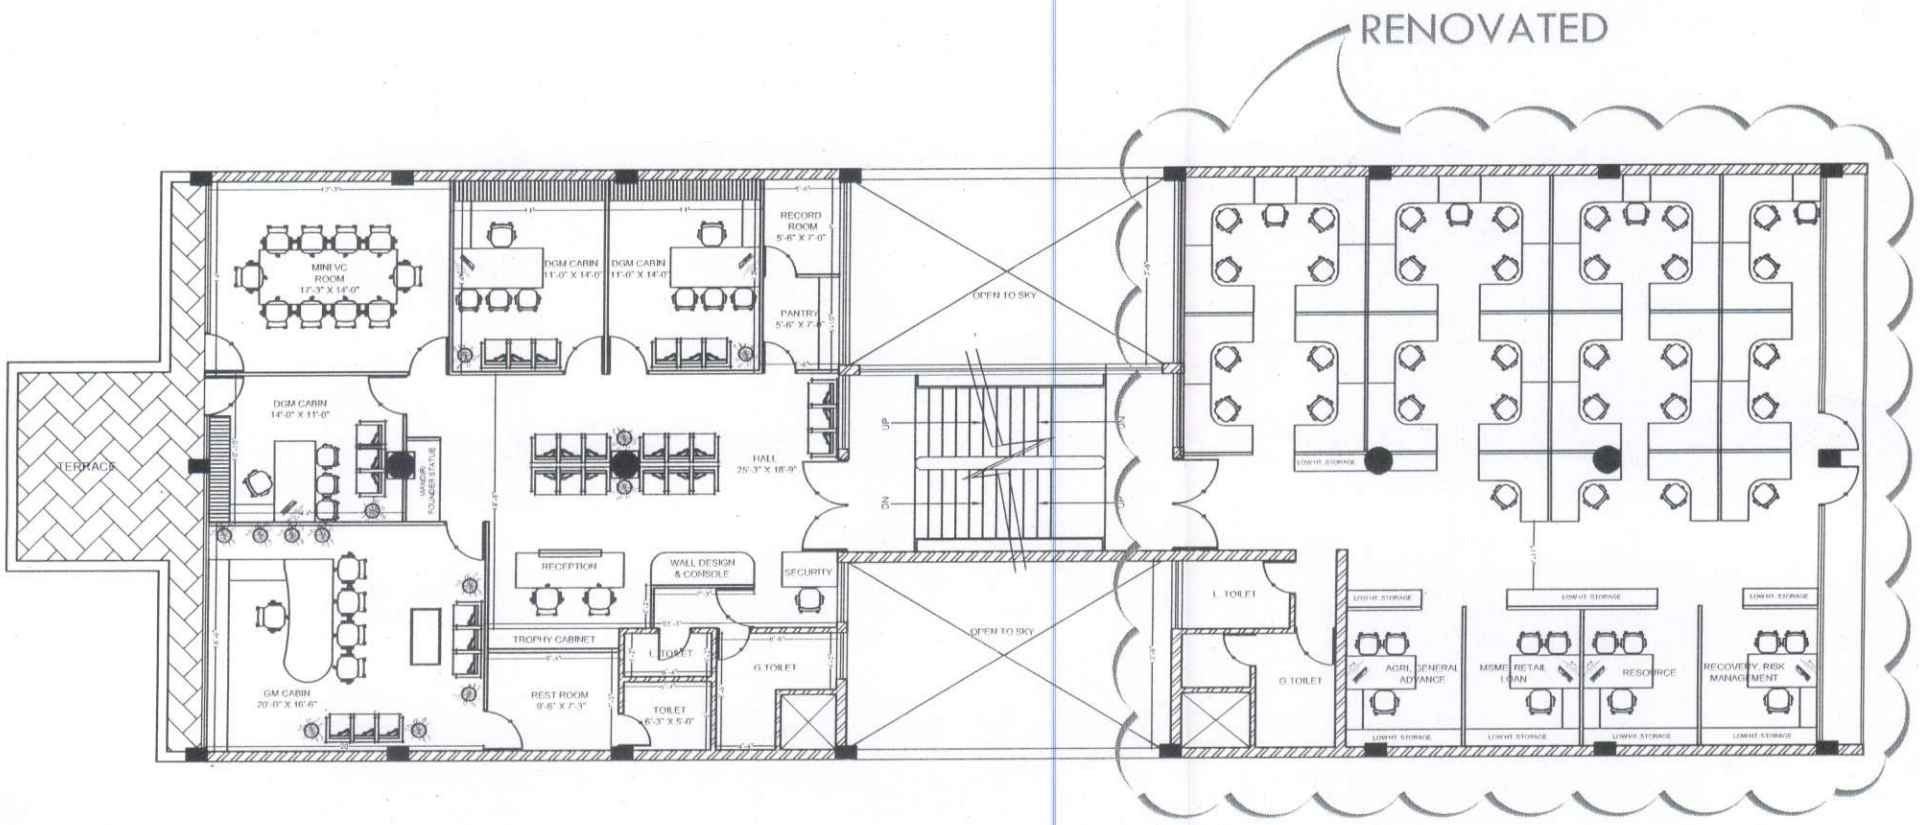

REVISED FIRST FLOOR PLAN

कृते केनरा बैंक / For CANARA BANK

मंडल प्रबंधक / Divisional Manager
सा.प्र. विभाग, प्र.का., बेंगलूरु - 560 004
G.A. Wing, H.O., BENGALURU - 560 004

PROJECT:-

PROPOSED INTERIOR LAYOUT PLAN FOR CIRCLE OFFICE CANARA BANK KARNAL

DRAWING TITLE:-

INTERIOR LAYOUT PLAN FOR FIRST FLOOR

SCALE:- N.T.S.

DWG. NO.:- CB-KCO-01

DATE:- 25.08.2024

NORTH:-

ARCH DESIGN
ARCHITECTS
ARCHITECTS, INTERIOR DESIGNER, PROJECT MANAGEMENT
H.O. :- C-32, MASAROVER PARK, NEW DELHI-32 B.O. :- GANPATI NIWAS, CIVIL LINES, BULANDSHAHR-203001MOB: 9899227440, 9412857600,
Email :- archdes12@gmail.com

Internal