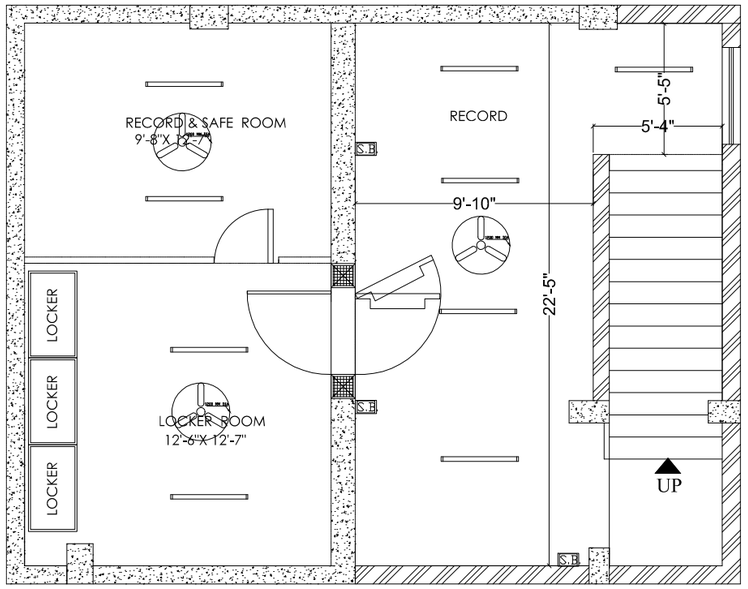

LEGEND

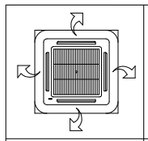	CASSETTE UNIT
	SPILT UNIT
	CEILING DRAIN PIPE
	FLOORING DRAIN PIPE
	STAND BY UNIT REF PIPE
	AC REF PIPE
	OUT DOOR UNIT

LEGEND

S.N.	SYMBOL	PARTICULARS
1		5 A SOCKET POINT
2		15 A SOCKET POINT
3		5 A SOCKET STABILISED
4		15 A SOCKET STABILISED
5		5/15 A SWITCH
6		5/15 A SWITCH STABILISED
7		T.V. POINT
8		20/32 A MODULAR PLUG SOCKET
9		TELEPHONE SOCKET OUTLET
10		COMPUTER SOCKET OUTLET
	A	
	B	
	C	
	D	
	E	
	F	
	G	
	H	

BESMENT FLOOR PLAN

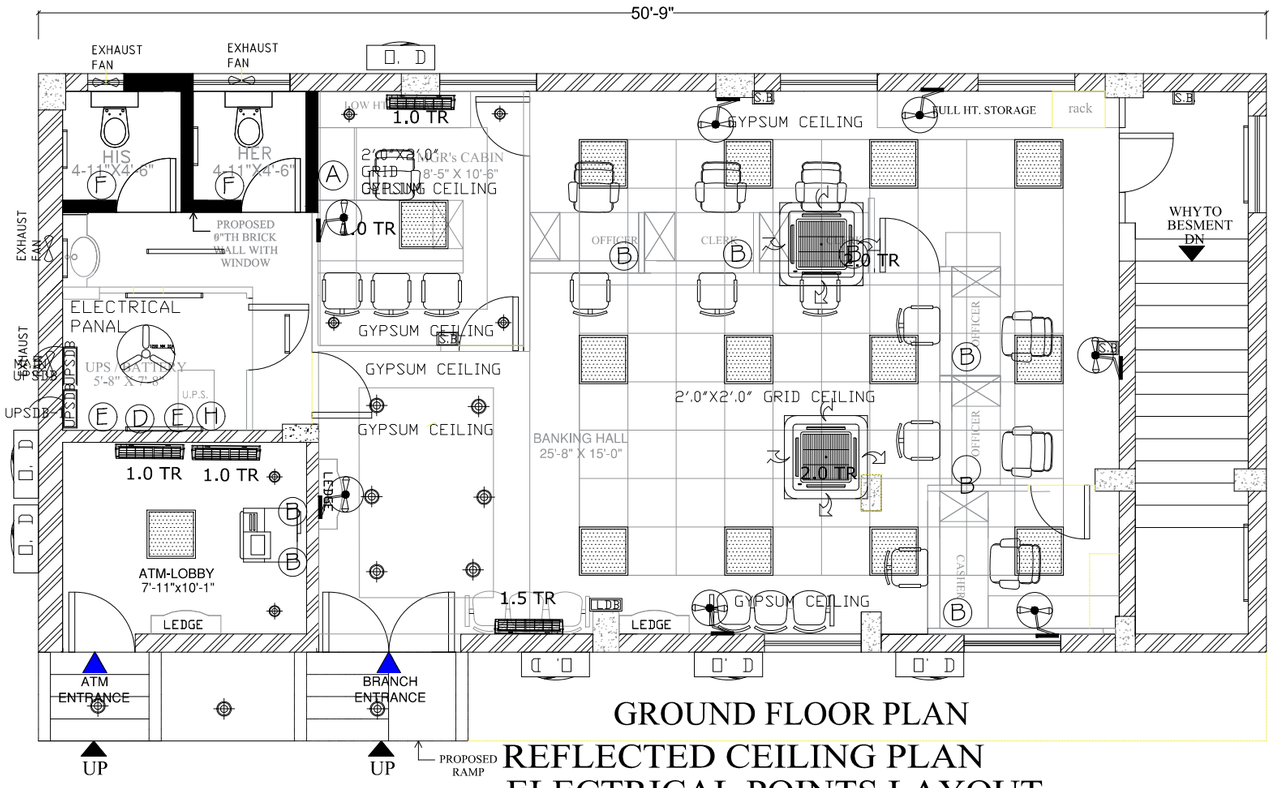

GROUND FLOOR PLAN

REFLECTED CEILING PLAN

ELECTRICAL POINTS LAYOUT

HVAC LAYOUT

R O A D S I D E

BRANCH A.C AREA 645.00 SQ.FT.

ALT#4 B.M A.C AREA 88.90 SQ.FT.

LEGENDS

SYMBOL	DESCRIPTION
JB 350	M.S. JUNCTION BOX (350x350x50)MM
JB 300	M.S. JUNCTION BOX (300x300x50)MM
JB 250	M.S. JUNCTION BOX (250x250x50)MM
——	PVC CONDUIT/AL RACEWAY FOR ELECTRICAL.
-----	PVC CONDUIT/AL RACEWAY FOR NETWORKING.
RPDB	RAW POWER DISTRU. BOARD
UPSDB	UPS POWER DISTRU. BOARD
ELE.PANEL	MAIN ELECTRICAL LT PANEL

LEGEND

S.N.	SYMBOL	DESCRIPTION
1		(36W) LED MIRROR OPTIC
2		(18W) LED SPOT LIGHT
3		(10/12W) LED SPOT LIGHT
4		EXHAUST FAN
5		LED TUBE LIGHT (4')
6		LED TUBE LIGHT (2')
7	LDB	LIGHTING / RAW / AC DISTRIBUTION BOARD
8	S.B	SWITCH BOARD
9		CEILING FAN (1200MM/3' DIA)
10		WALL FAN (225 DIA)

BANKING AREA 738.78 SQ.FT.
CUSTOMER AREA 351.62 SQ.FT.

PROPOSED ELECTRICAL & A.C LAYOUT OF CANARA BANK (DP COAD 3894) SANE GURUJI VASAHAT BRANCH, RADHANAGARI ROAD, KOLHAPUR MMAHARASHTRA-416012

REV	DATE	DESCRIPTION
R1	20/ 05/ 2024	AS DISCURSION
R2		
R3	20/ 05/ 2024	AS DISCURSION
R4		

INTERIOR LAYOUT PLANS
PRELIMINARY CONCEPTUAL DRAWINGS

DATE: 02/ 05/ 2024
CHECKED: AMOL SHETGIRI
SCALE: N.T.S.
DRAWN: SHIVAJI SHINDE
JOB: -
DRAWING NO.:

SHETGIRI & ASSOCIATES
ARCHITECTS & INTERIOR DESIGNERS
1st Floor, "Safalya"
S.K.Bole Road ,Dadar (west), Mumbai-400 028.
Tel: 24223900 , 24224014 Fax: 24316702.
E.mail : shetgiriassociates@yahoo.co.in