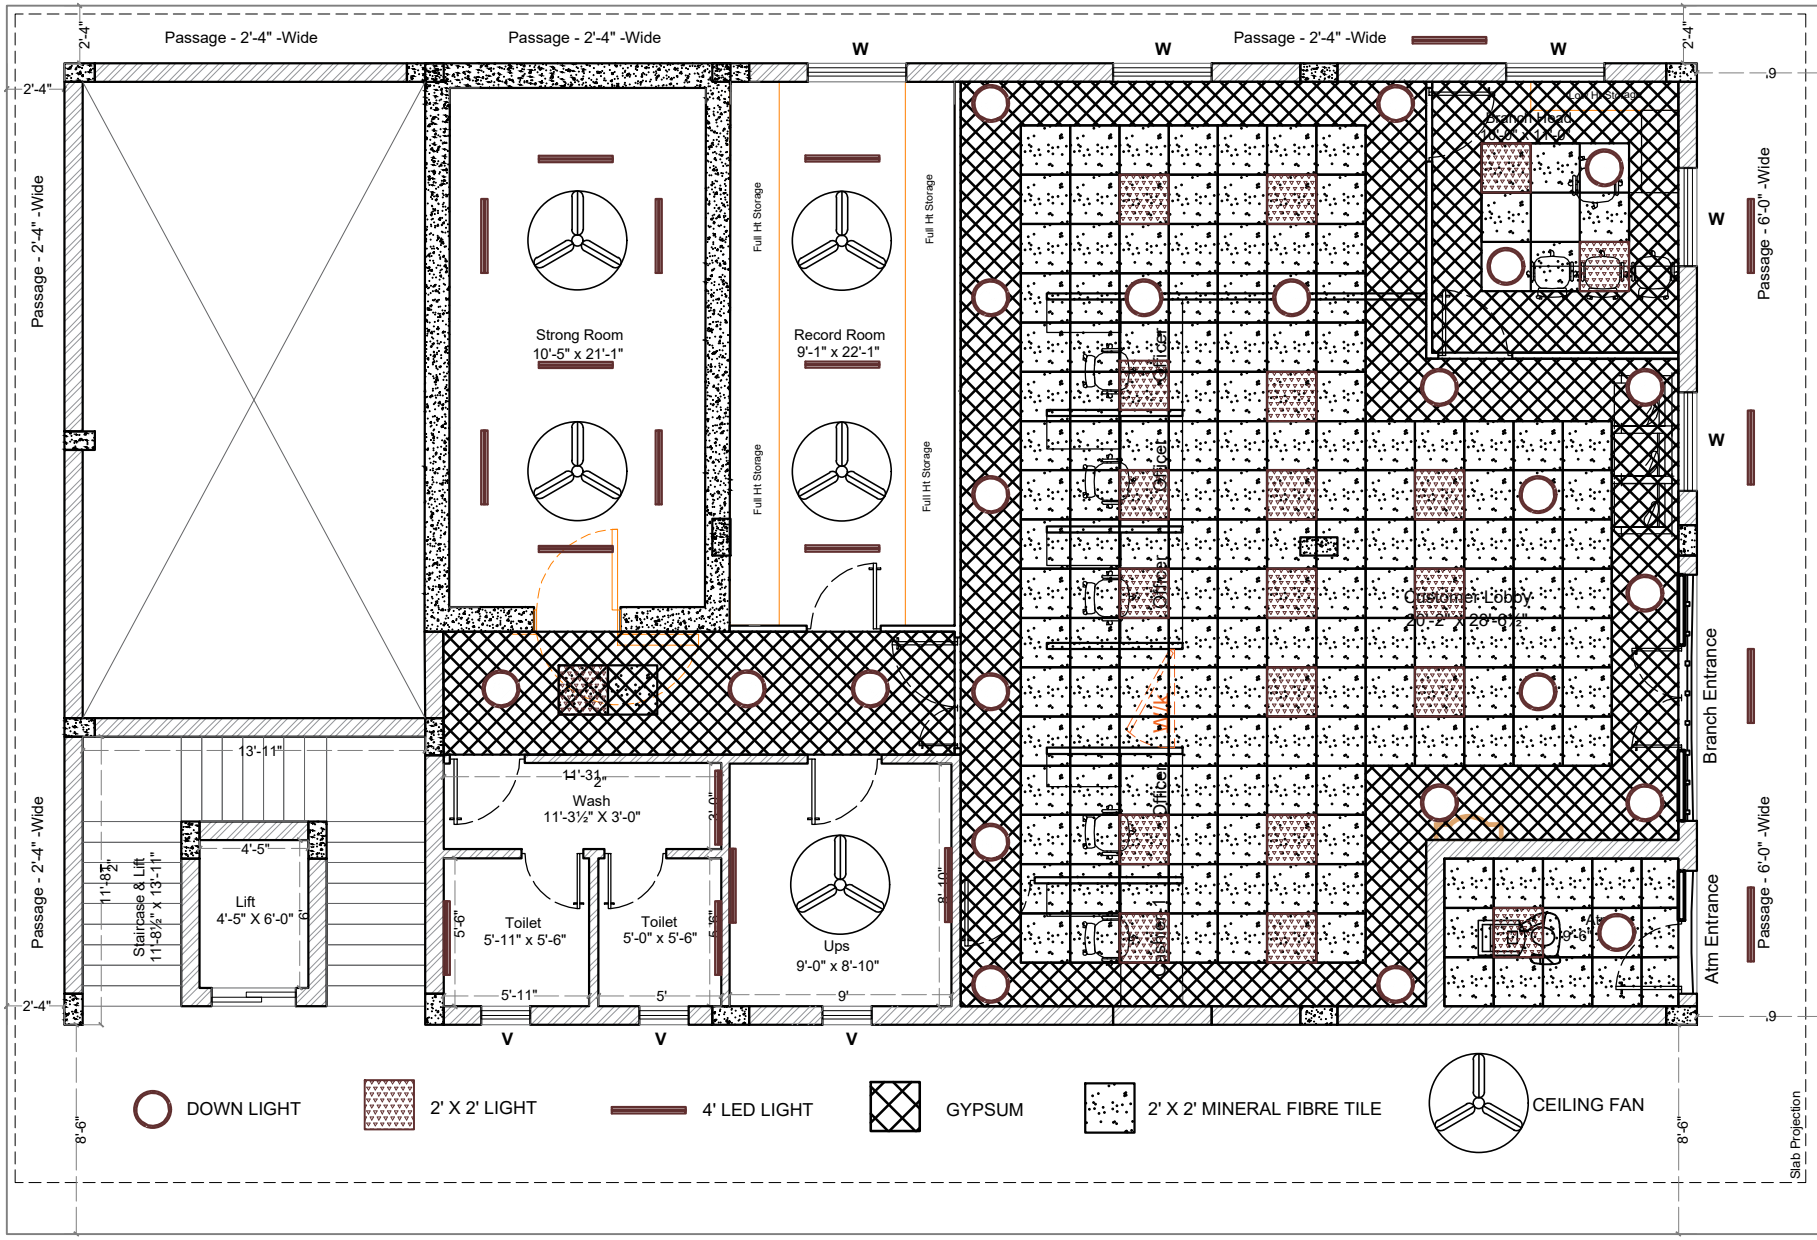

PROJECT : *PROPOSED INTERIOR PROJECT FOR CANARA BANK NAKREKAL BRANCH AT NAKREKAL, NALGONDA DIST.*	TITLE:- *ELECTRICAL LAYOUT*	Sign:	SCALE : *N.T.S*	DRAWN : *J. SHYAM RAJ*	SRR Architechniques Architects, Planners & Engineers
			DATE : *05/09/2024*	DEALT: *S RAGHURAM*	