OPTION-02

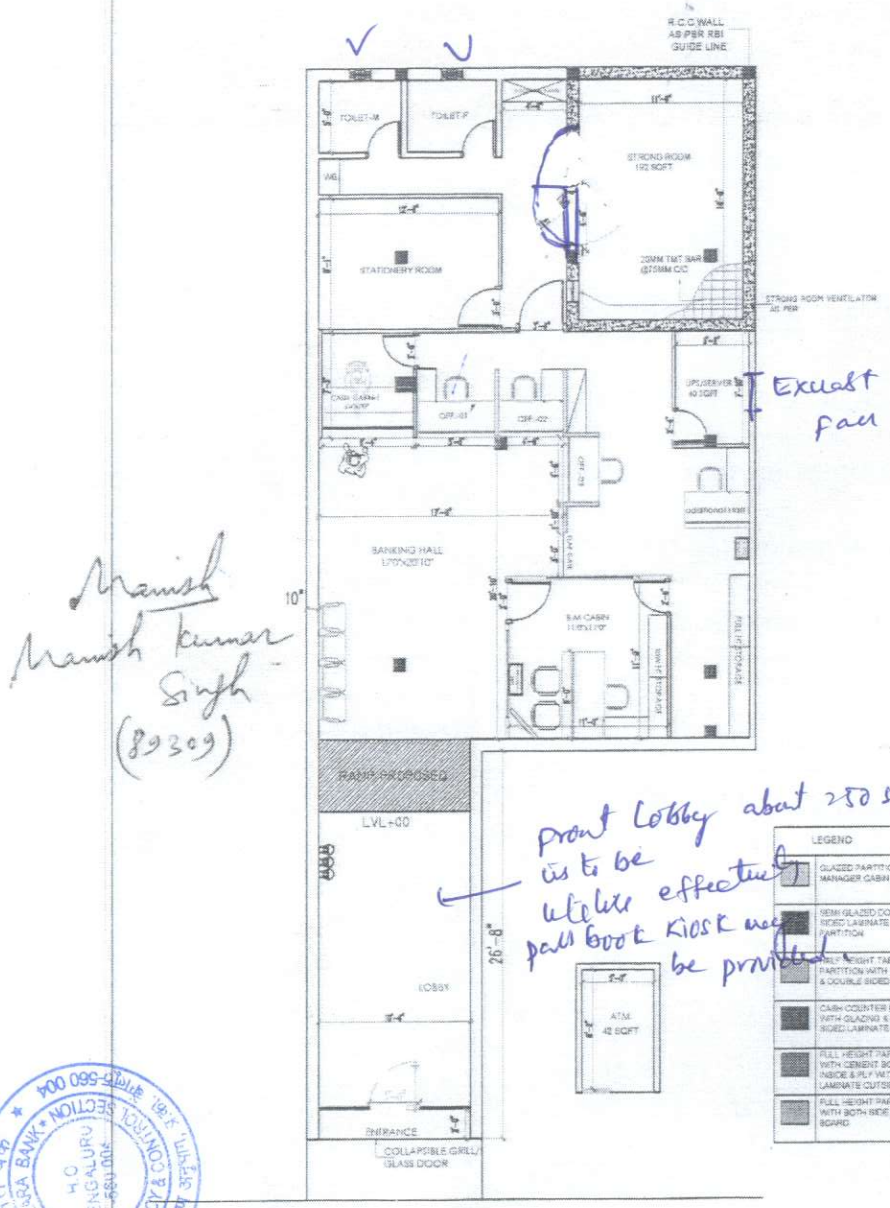

Manish
Manish kumar
Singh
(89309)

Front Lobby about 250 SFT is to be utilize effectively pass book Kiosk may be provided

MAIN RAOD

OPTOPN-01 [FOR PROPOSED CANARA BANK BRANCH GUMIA]

GUMIA BRANCH

NOTES:

ALL DIMENSIONS ARE TO BE CHECKED AND CO-RELATED WITH THE RELEVANT ARCHITECTURAL & STRUCTURAL DRAWINGS AND ANY AMBIGUITY SHALL BE IMMEDIATELY BROUGHT TO THE NOTICE OF THE ARCHITECTS BEFORE COMMENCEMENT OF THE WORK. THIS DRAWING IS THE PROPERTY OF ATTIK ARCHITECTS AND IS NOT TO BE COPIED OR USED WITHOUT THEIR PERMISSION.

N
W E
S

SUBMITTED FOR:

PRELIMINARY	○	APPROVAL	○
PROPOSAL	●	CONSTRUCTION	○

REVISIONS:

Suffix	Date	Initials	Changes

Client:

Architects: ATTIK ARCHITECTS
A - 1 0 1 , 1 S T F L O O R
BSI BUILDING SITHLA ASTHAN ROAD NEAR TILKAMAJHI THANA, BHAGALPUR PH NO. 7509621328
(M)09AMM 09991772B9
BRANCH OFFICE- B.DEOGHAR ,JHARKHAND

Consultants:

Job Title:
GUMIA BRANCH
CANARA BANK, RANCHI ZONE

Drawing Title:

Date	Chkd. by:	NORTH:
05-07-2024	AR.VIKASH KUMAR	
Scale: NTS	DEALTY BY:	
DRG NO.- 01		R 0

ATTIK ARCHITECTS

This drawing/design is property of ATTIK architects. No part of this may be reproduced or implemented in any form without prior permission in writing from Architects. Any person doing so, shall be liable to criminal prosecution and civil claims for damages.

CANARA BANK * ESTATE POLICY & CONTROL SECTION * H.O. BENGALURU * 560 004 * सम्पदा नीति व नियंत्रण अनुभाग

कृते केनरा बैंक / For CANARA BANK

मंडल प्रबंधक / Divisional Manager
सा.प्र. विभाग, प्र.का., बेंगलूरु - 560 004
G.A. Wing, H.O., BENGALURU - 560 004

Layout is Approved Subject to compliance of observations made vide Ref. No. 071/2024-25
Date: 19/02/2024.