Electrical Layout

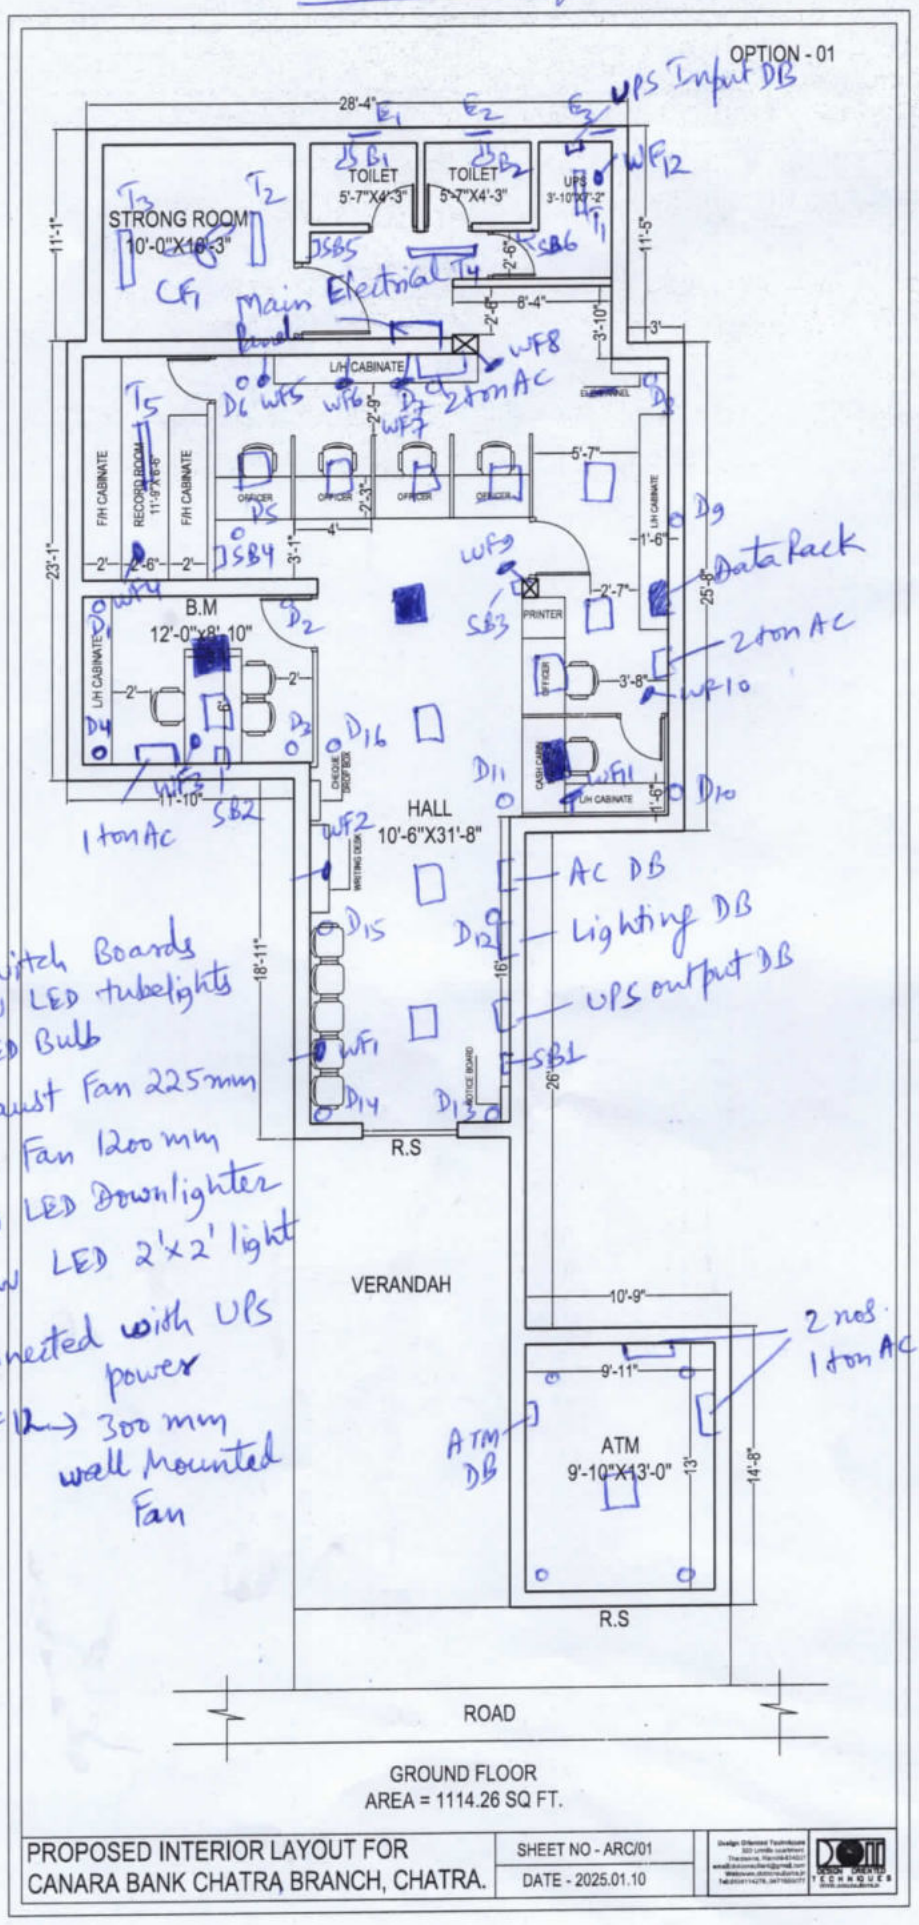

SB1 to SB6 → Switch Boards
T_1 to T_5 → 22W LED tubelights
B_1, B_2 → 9W LED Bulb
E_1 to E_3 → Exhaust Fan 225mm
CF_1 → Ceiling Fan 1200 mm
D_1 to D_{16} → 12W LED Downlighter
D_4 to D_{44} → 36W LED 2'x2' light
■ → lights Connected with UPS power
↓ → WF1 to WF12 → 300 mm wall Mounted Fan