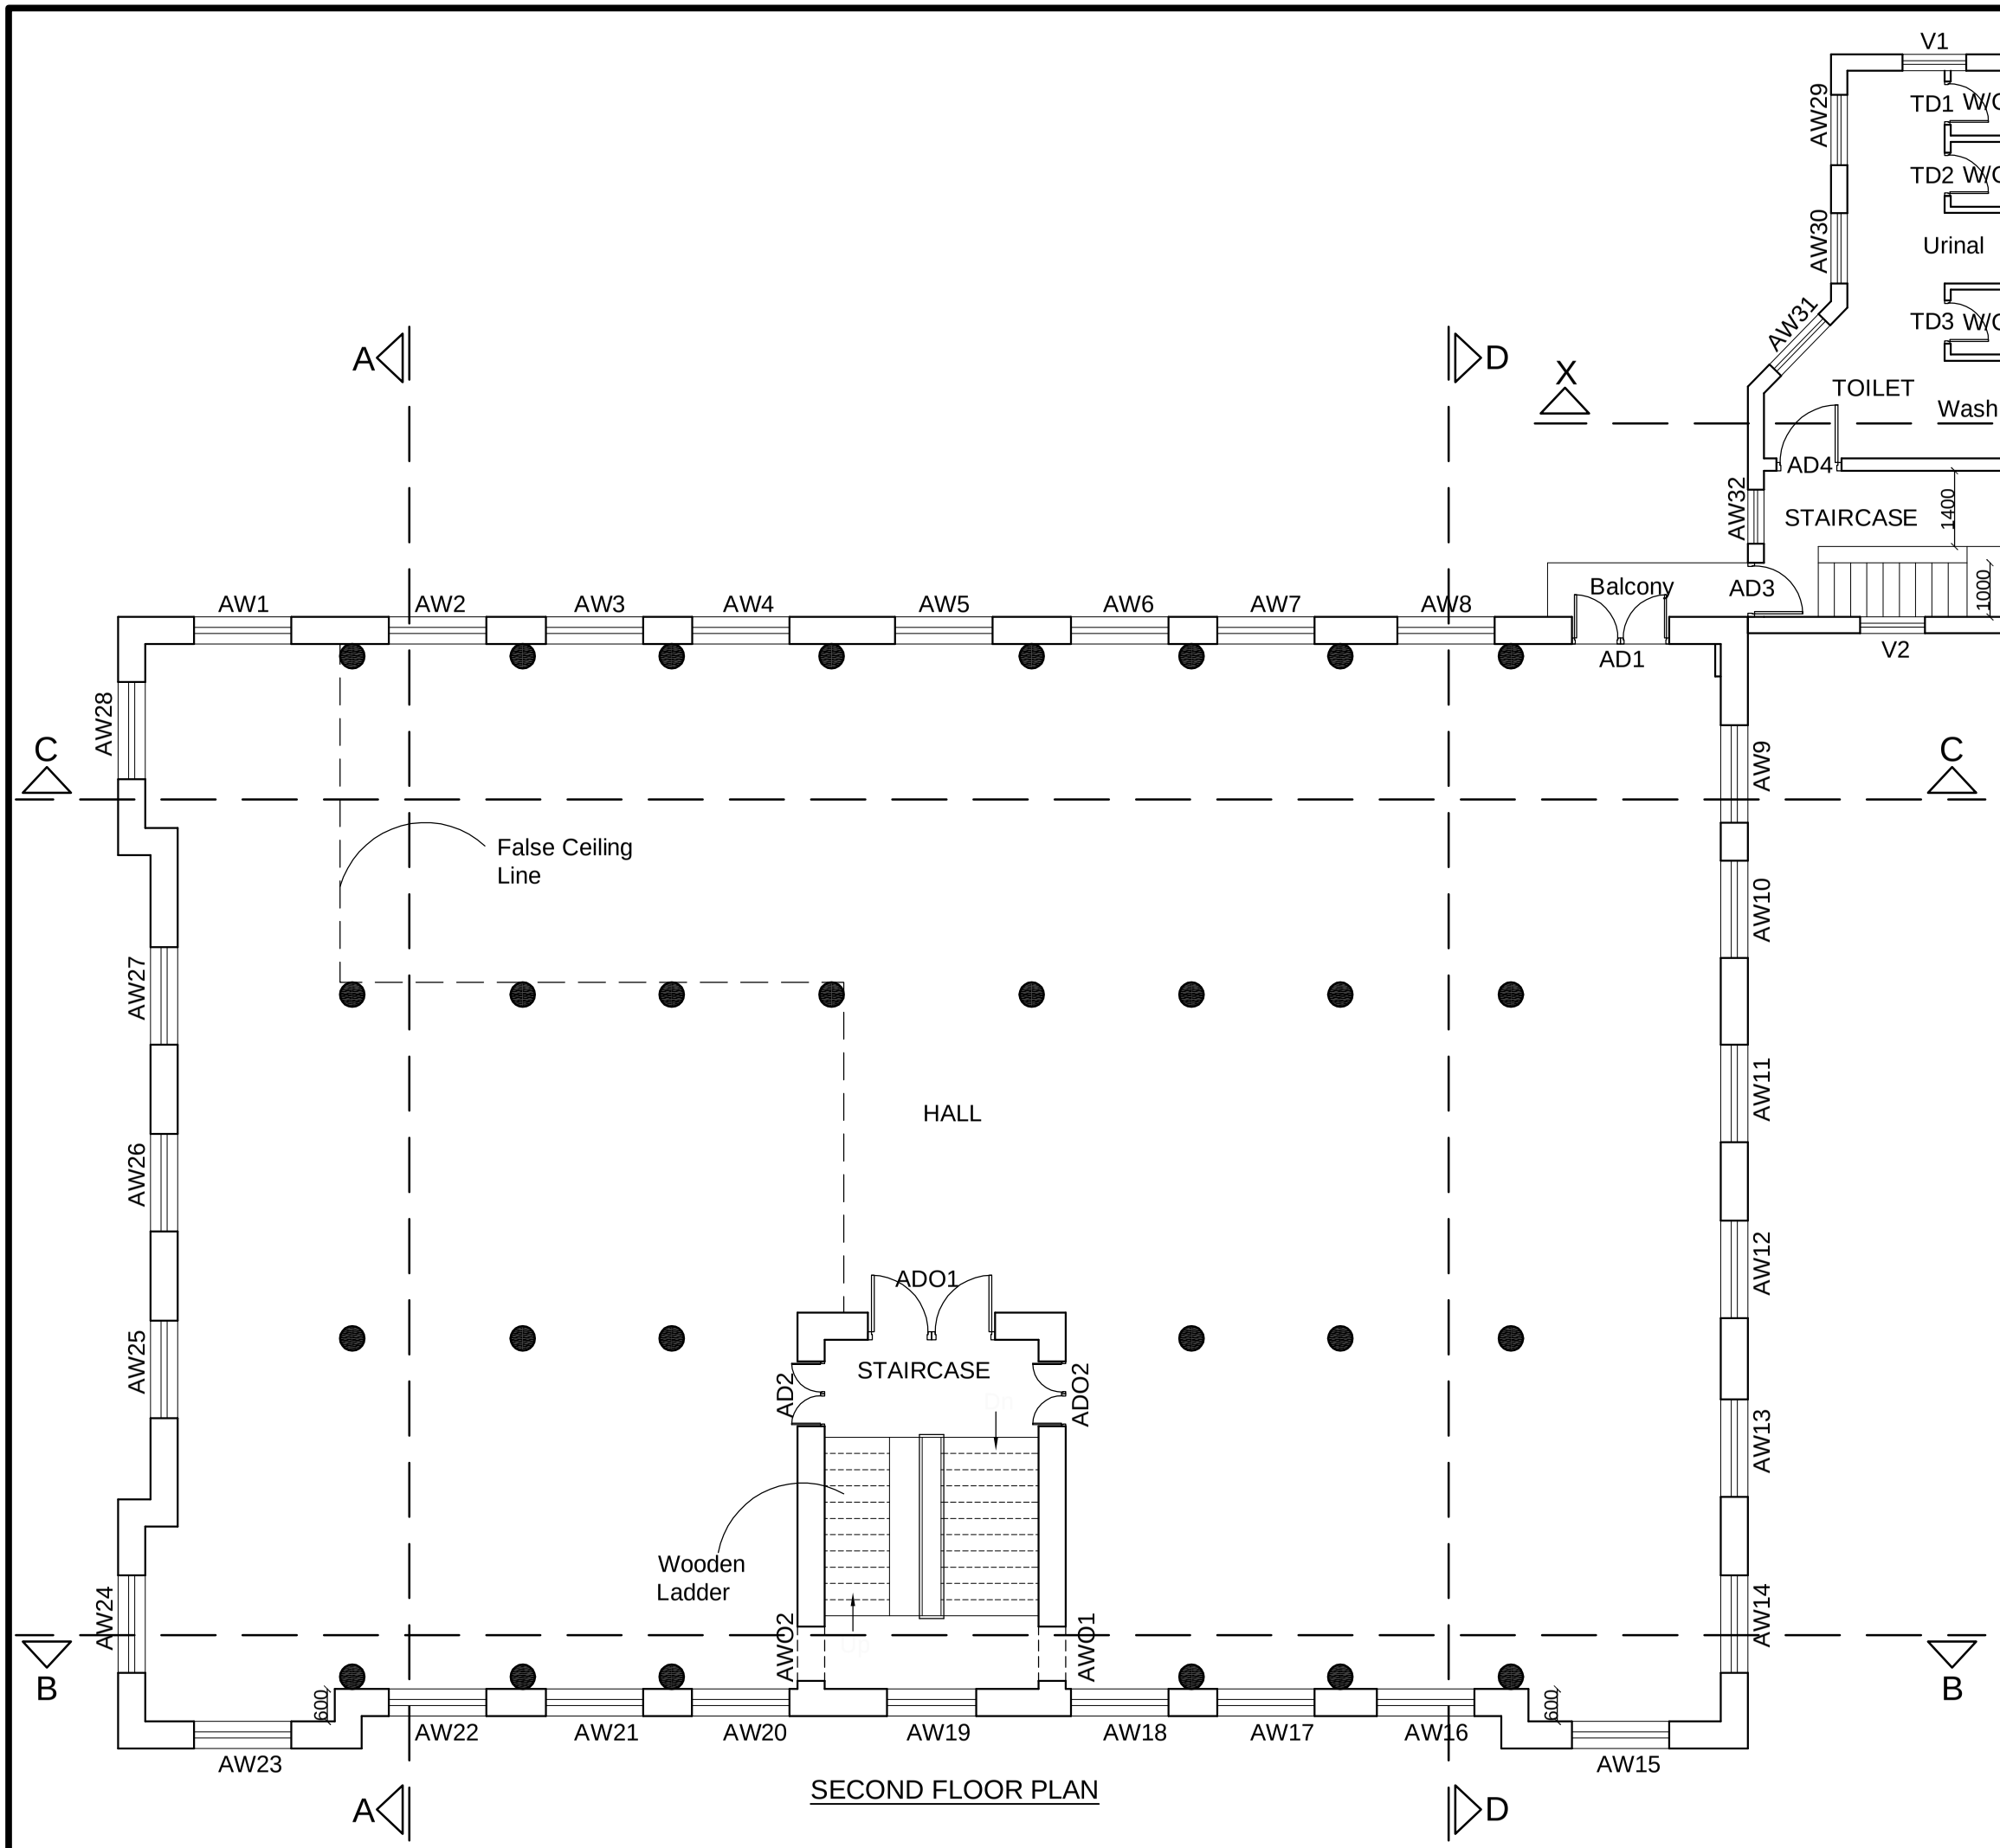

SCHEDULE OF JOINERIES

TYPE	DESCRIPTION	WIDTH	HEIGHT
AW1 To AW18	Arch Window	1.80	2.10
AW19	Arch Window	1.65	1.65
AW20 To AW28	Arch Window	1.80	2.10
AW29 To AW31	Arch Window	1.30	2.00
AW32	Arch Window	1.00	2.00
AWO1 & AWO2	Arch Window Open	1.00	1.75
AD1	Arch Door	1.80	3.00
AD2	Arch Door	1.20	2.75
AD3	Arch Door	1.00	3.00
AD4	Arch Door	1.20	3.00
TD1 TO TD3	Toilet Door	0.90	2.10
ADO1	Arch Open	2.35	2.75
ADO2	Arch Open	1.20	2.75
V1 & V2	Ventilator	1.20	0.60
V3 & V4	Ventilator	0.45	0.40

NAME OF WORK

CONSULTANCY FOR STRUCTURAL REPAIRS AND RENOVATION WORK OF "CANARA BANK" BUILDING AT BEACH ROAD,TUTICORIN,TAMILNADU

CLIENT

ASSISTANT GENERAL MANAGER (P & E)
CANARA BANK, CIRCLE OFFICE,
MADURAI

W S N E

DRAWING TITLE:

EXISTING SECOND FLOOR PLAN

SCALE	1:125	DATE	22.09.16
DESIGN		CHECKED	T.M.V
DRAWN	D.ARUN	APPROVED	T.M.V

DRAWING SHEET NO: 03

JOB NO: C11/2016

ARCHITECTS

COS CONSULTANCY SERVICES
Architects,Engineers & Designers

6/13, Kamaraj Nagar 4th Street,
Tallakulam, Madurai-625 002
Phone : 2538233
Mobile : 94430-63037
Email :cosconsultancy@gmail.com