OPTION - 01

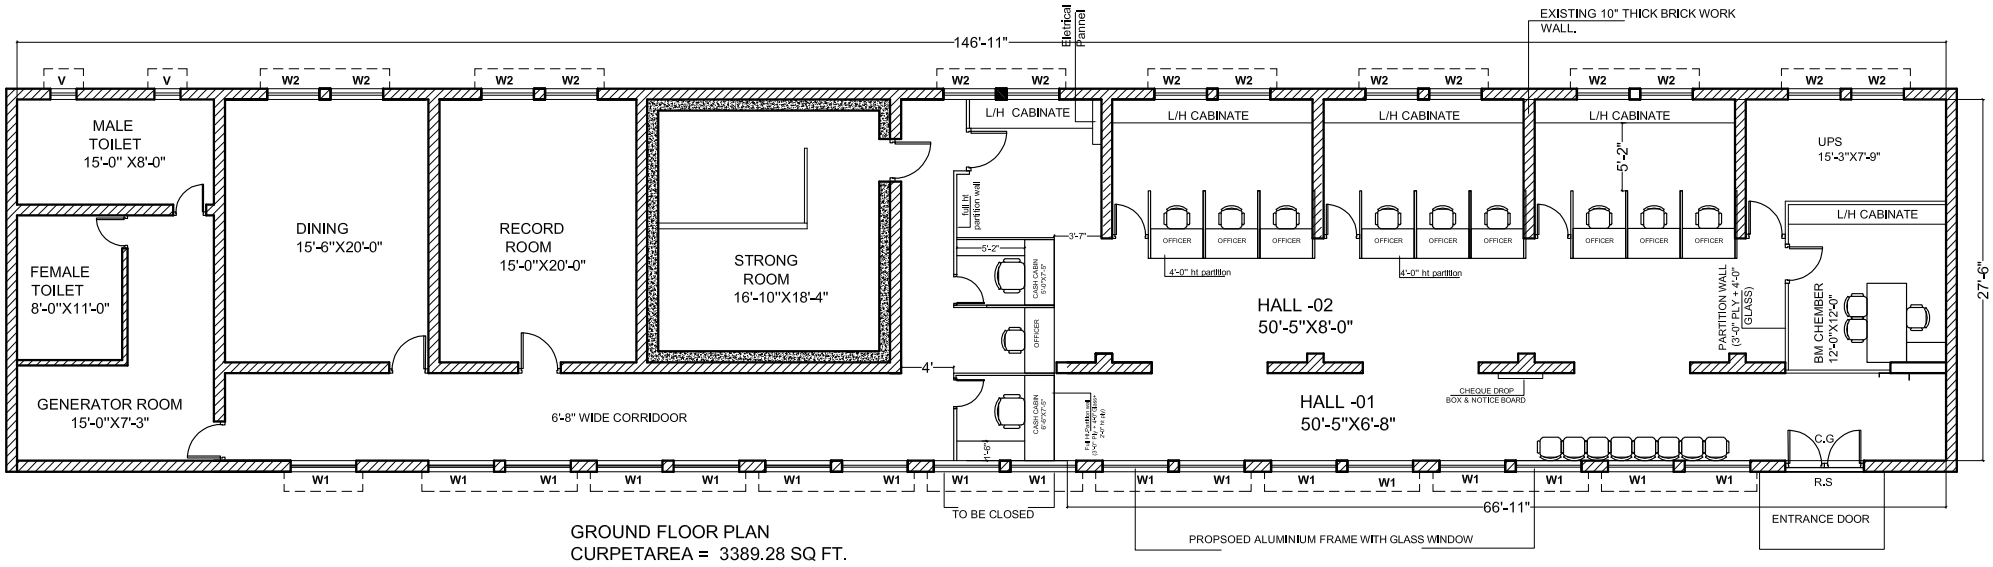

GROUND FLOOR PLAN
CURPETAREA = 3389.28 SQ FT.

PROPOSED INTERIOR LAYOUT OF CANARA BANK , DHURWA BRANCH, RANCHI.	SHEET NO - ARC/01	
	2024.09.24	

Design Oriented Techniques
303 Urmilla apartment,
Tharpakna, Ranchi-834001
email: dotconsultant@gmail.com
Web: www.dotconsultants.in
Tel: 9934114276,,9471550077
DESIGN ORIENTED TECHNIQUES
WWW.dotconsultants.in