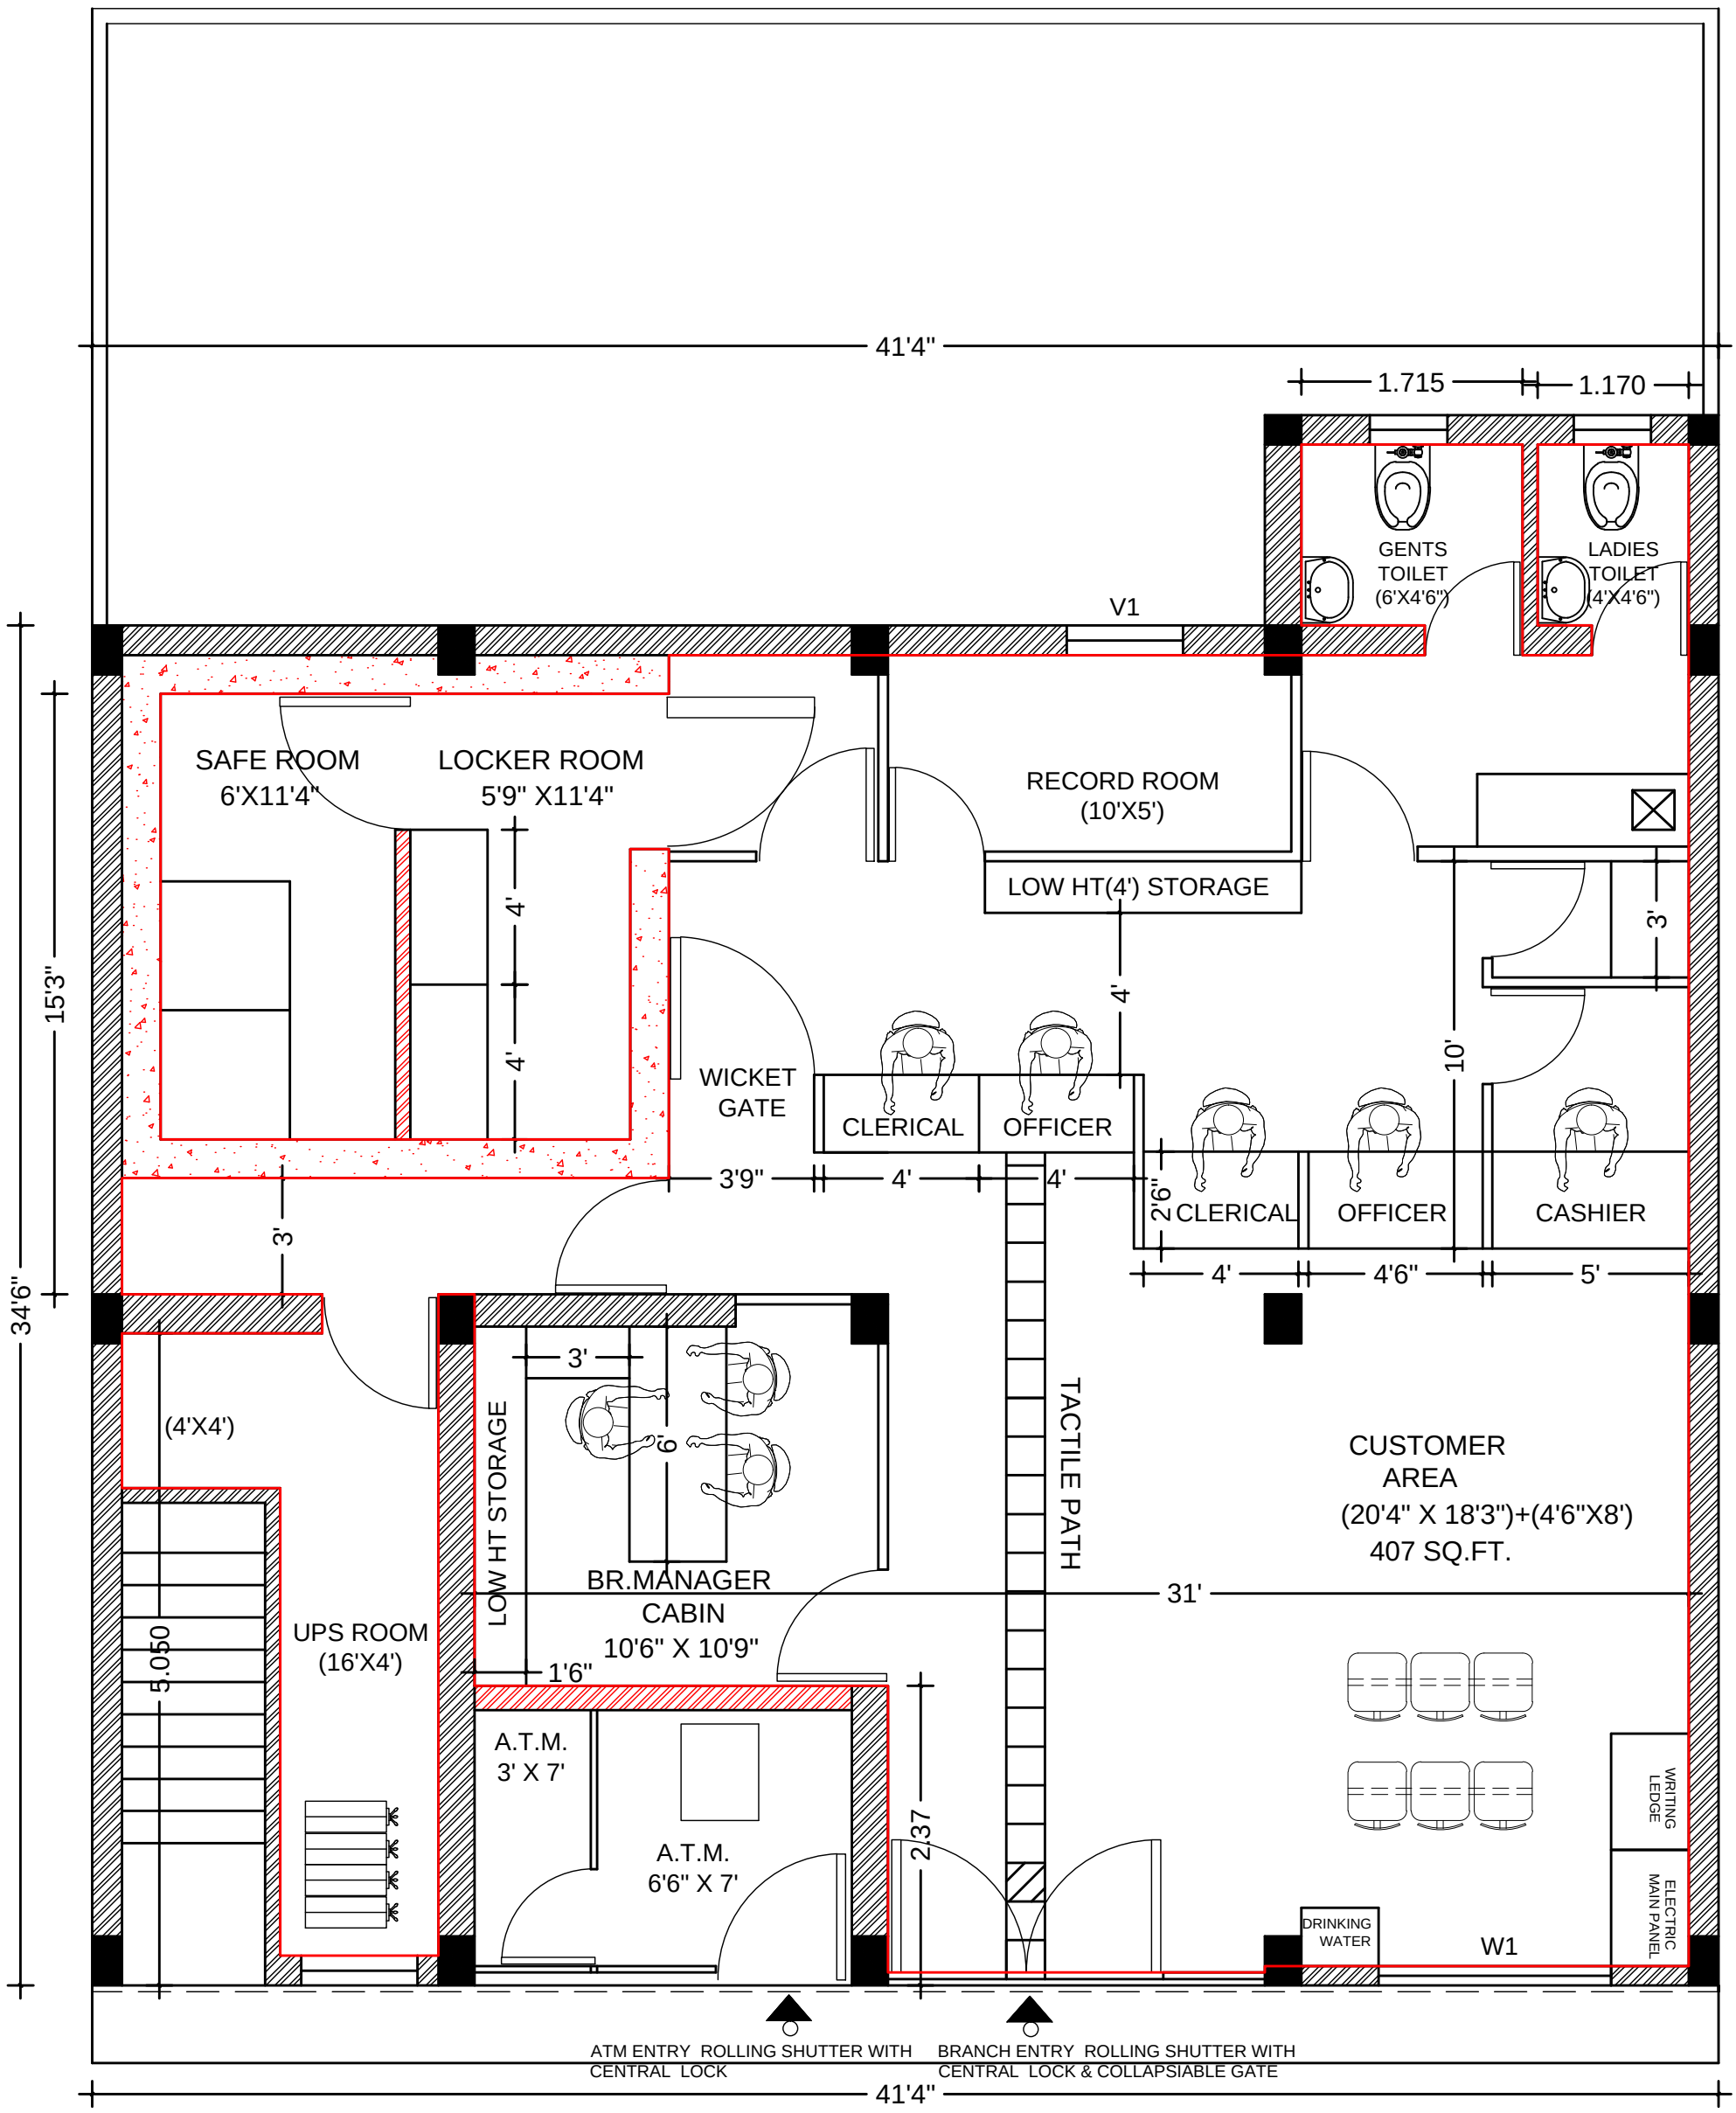

BRANCH & ATM AT NER DIST. YAWATMAL

W
S N
E

SAKAR DESIGNERS
AR.HARISH KALIKAR
PLOT NO 150 SHIVAJINAGAR
NAGPUR 440010
PH. NO. 9822227834