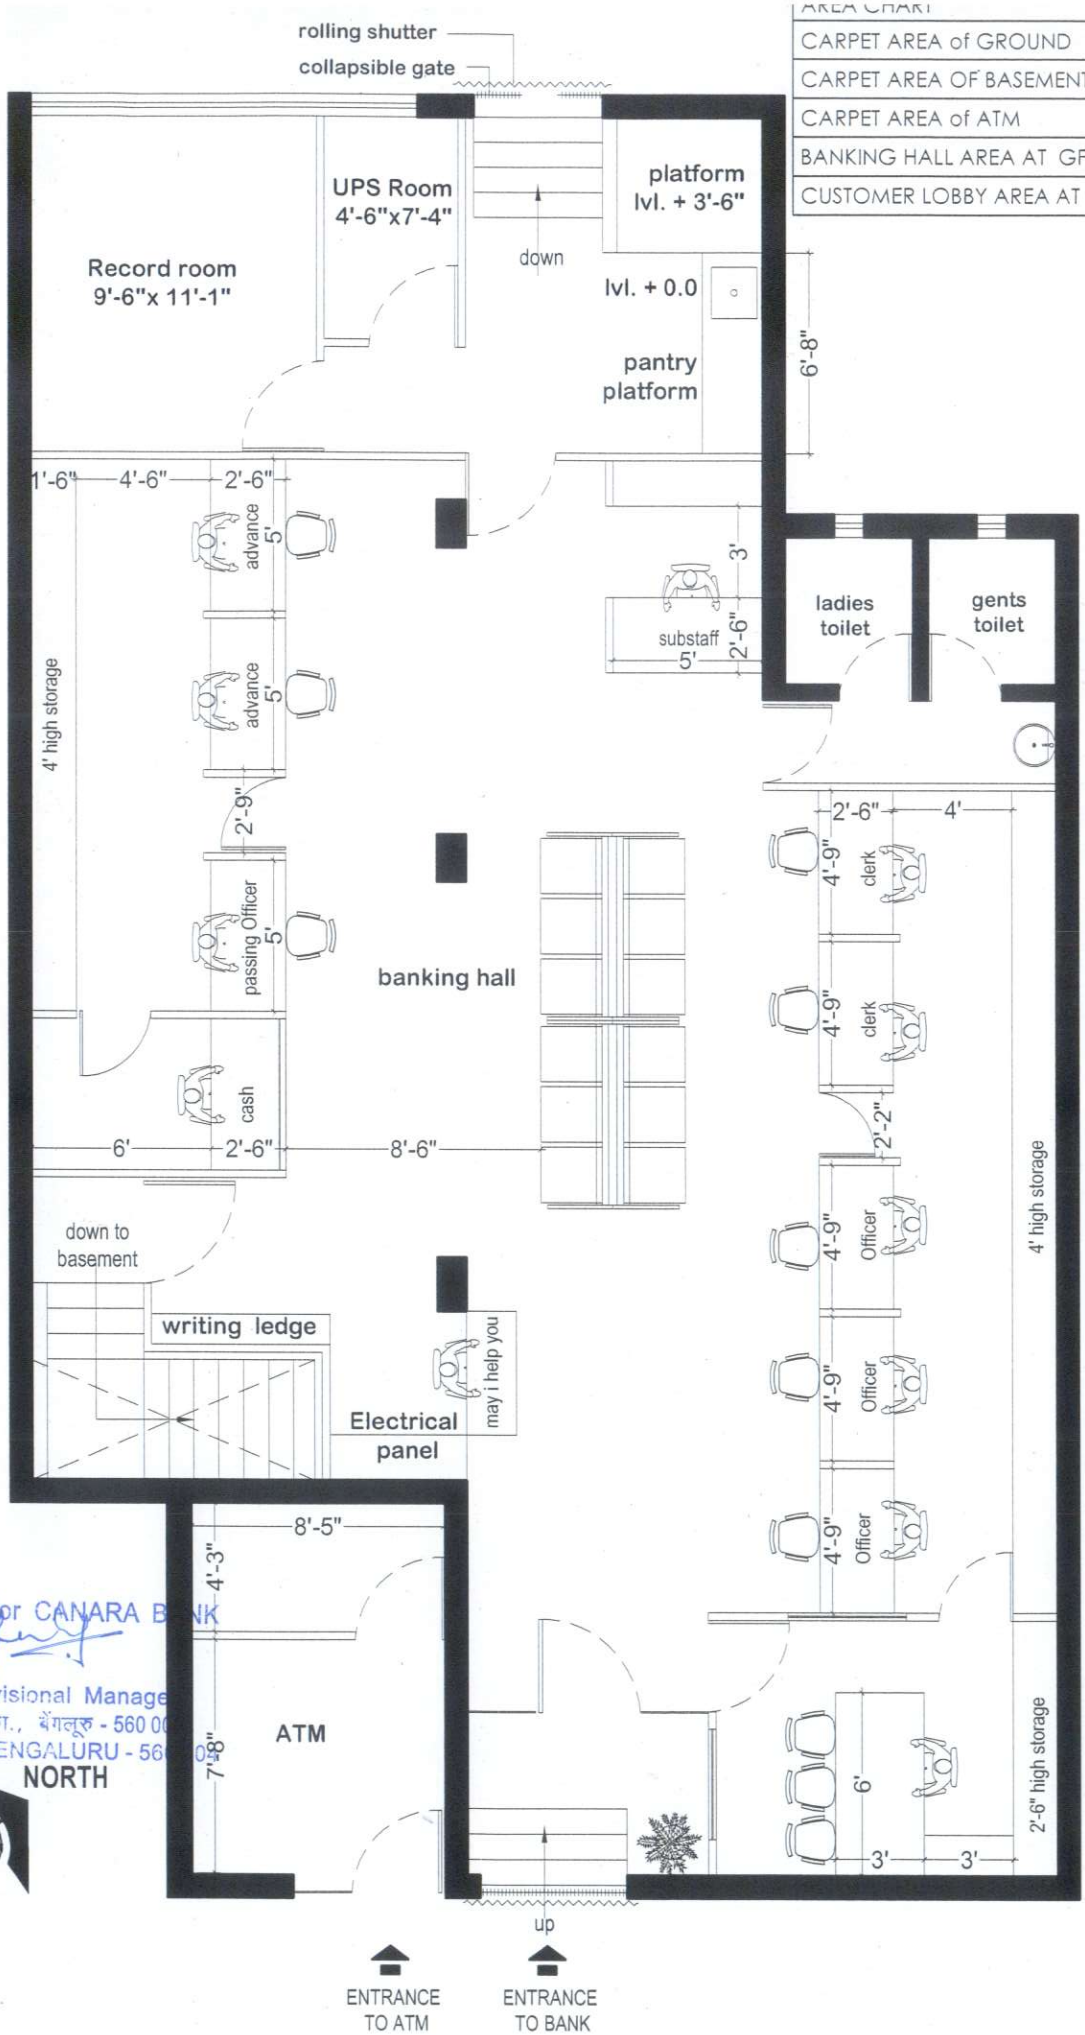

AREA CHART	
CARPET AREA of GROUND	= 1536.70 SQFT.
CARPET AREA OF BASEMENT	= 639.3 SQFT.
CARPET AREA of ATM	= 106.74 SQFT.
BANKING HALL AREA AT GF	= 1192.32 SQFT
CUSTOMER LOBBY AREA AT GF	= 608.56 SQFT.

Layout is Approved Subject to compliance of observations made vide Ref. No. 947/94-25 Date: 09/5/24

कृते केनरा बैंक / For CANARA BANK

मंडल प्रबंधक / Divisional Manager
सा.प्र. विभाग, प्र.का., बेंगलूरु - 560 00
G.A. Wing, H.O., BENGALURU - 56 0

CANARA BANK
SECTOR 10A BRANCH,
GURUGRAM

Drawing Title :
LAYOUT PLAN- GROUND FLOOR

Date:
07/05/2024

Drawing No. :
CN/NO/AD/02

GEOTECH TECHNICAL ASSOCIATES (P) LTD.
G T A
B-004, Amrapali Princely Estate, Sector - 76, Noida - 201301
ph.: 9818938150, 9910297218
e-mail : technicalassociates9@gmail.com