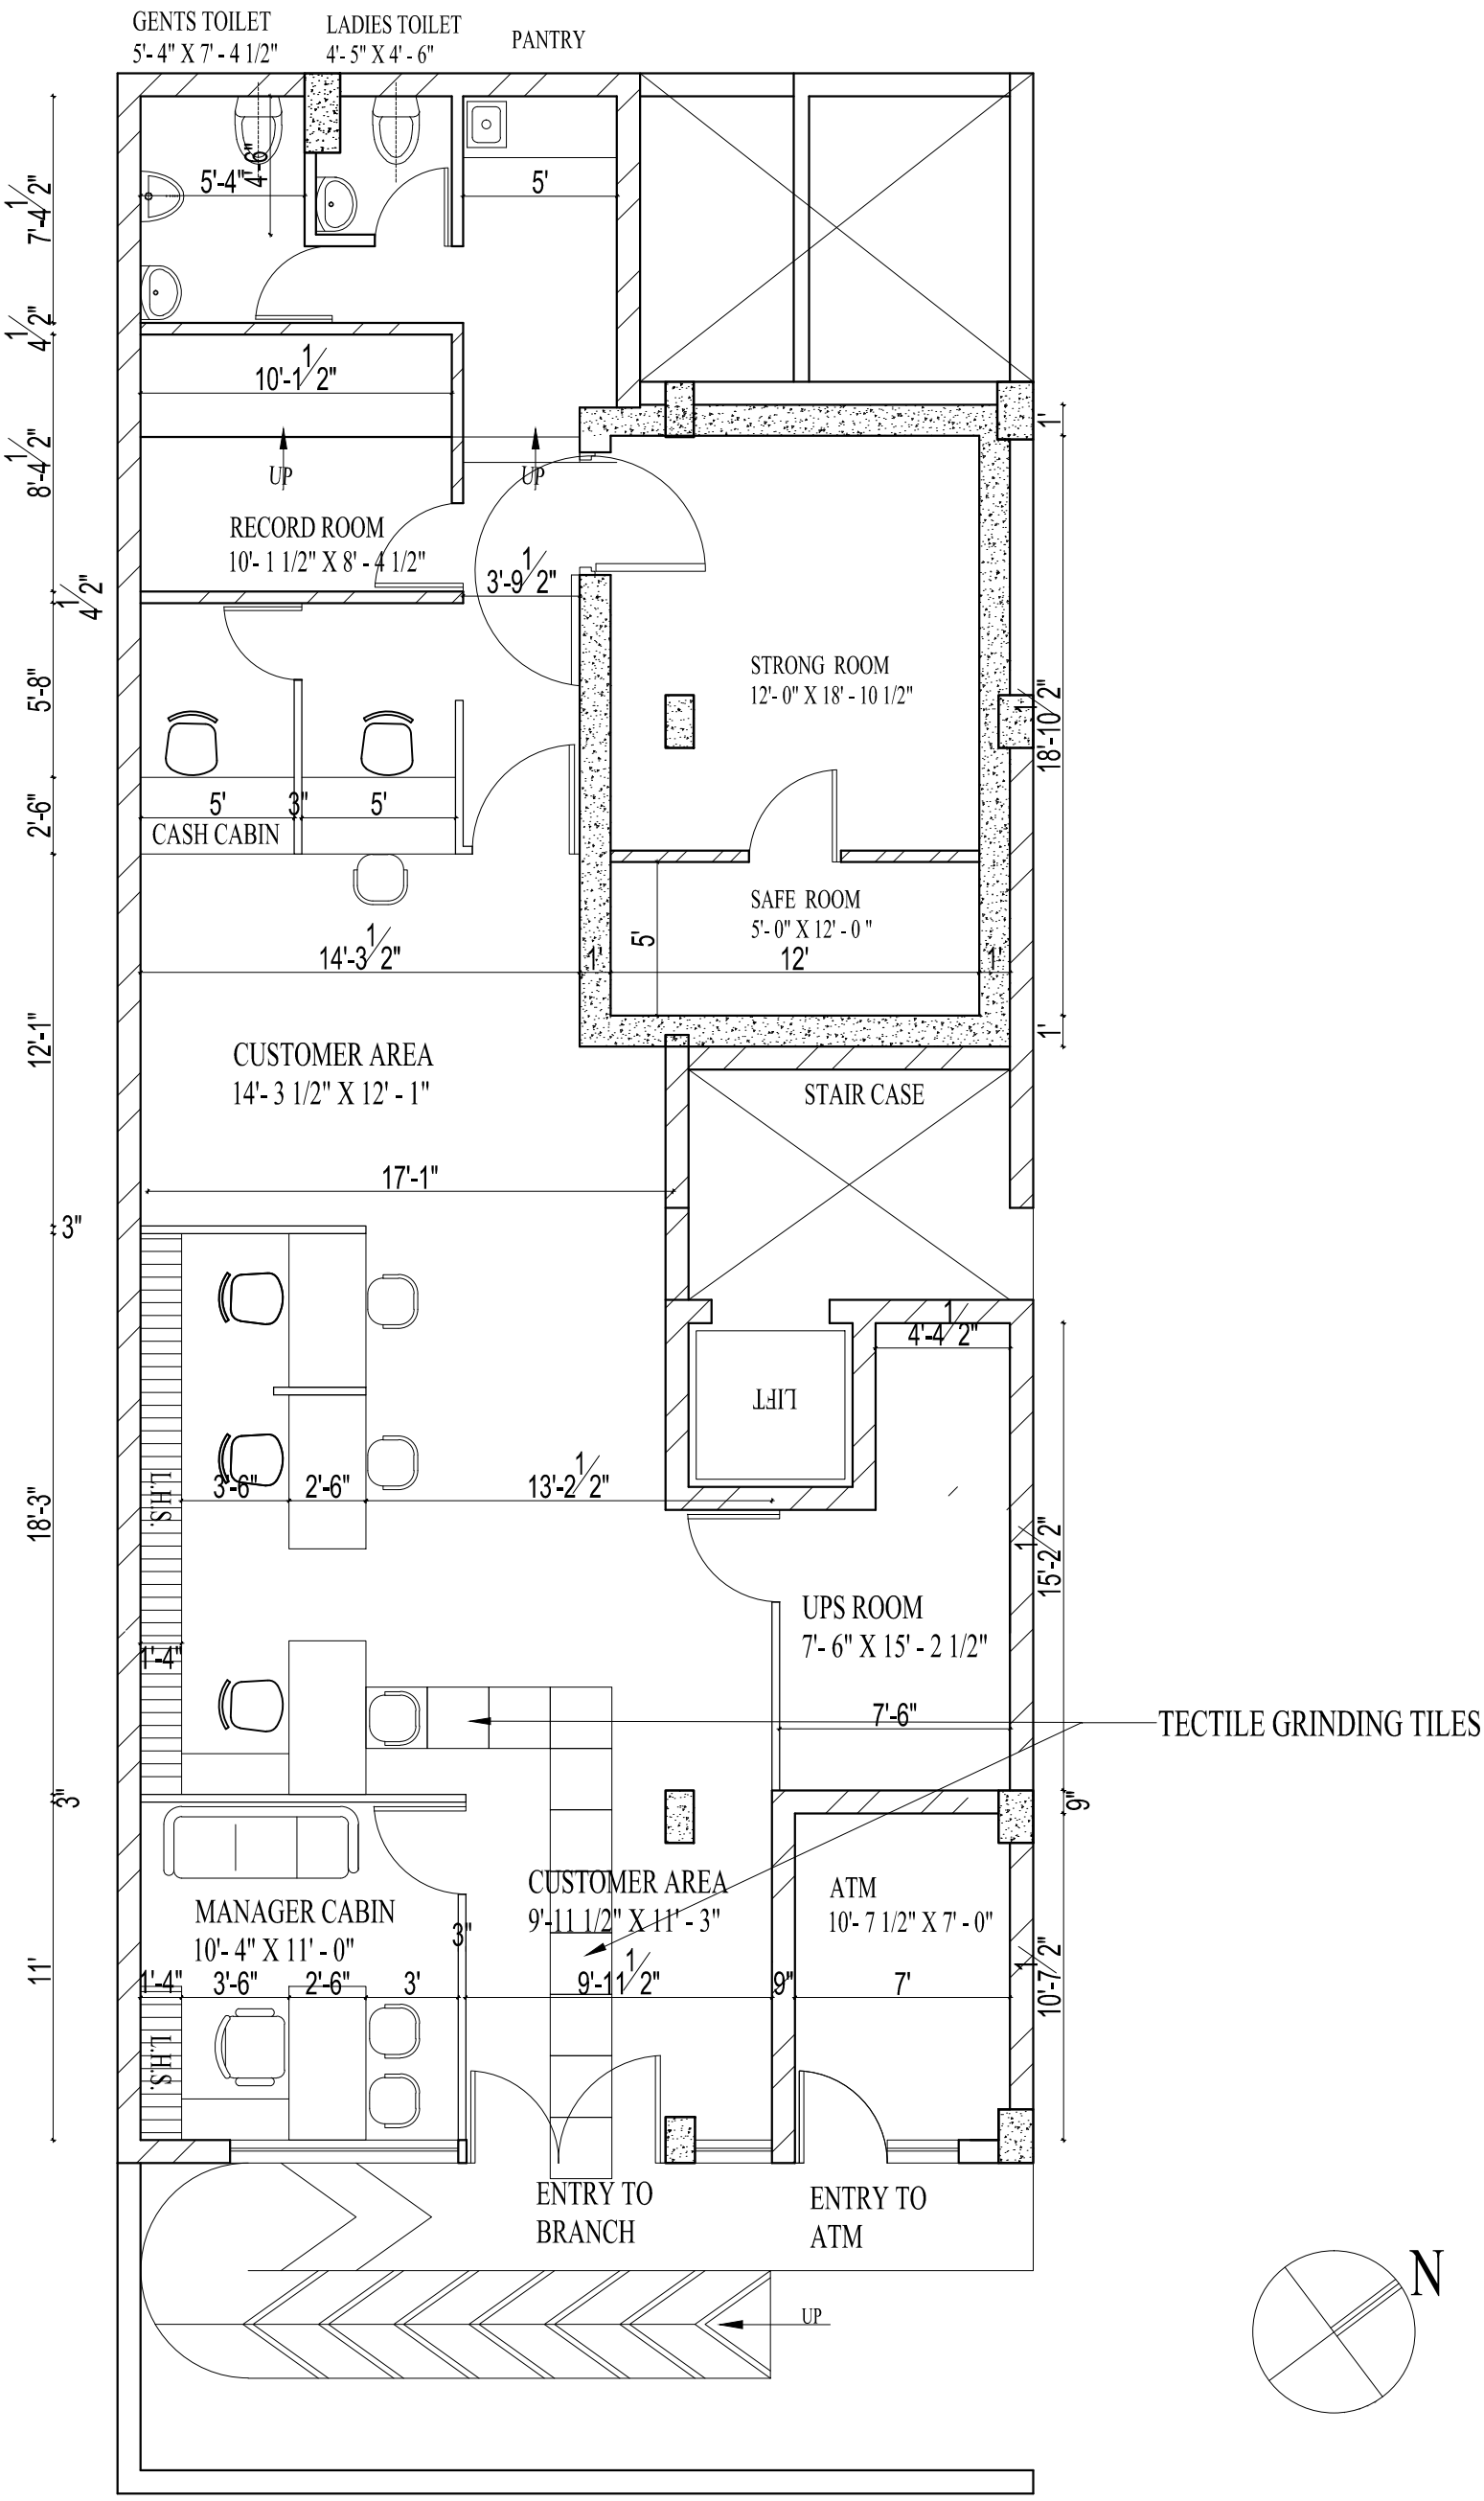

GROUND FLOOR PLAN

OPTION - III

CARPET AREA	=	1449.41 SQ.FT.
CUSTOMER AREA	=	525.45 SQ.FT.
BANKING HALL AREA	=	808.76 SQ.FT.