Plan for ATM

legend-

- fully glazed toughened glass partitions-
- partly glazed glass partitions-
- full ht solid partition-
- half ht solid partition -

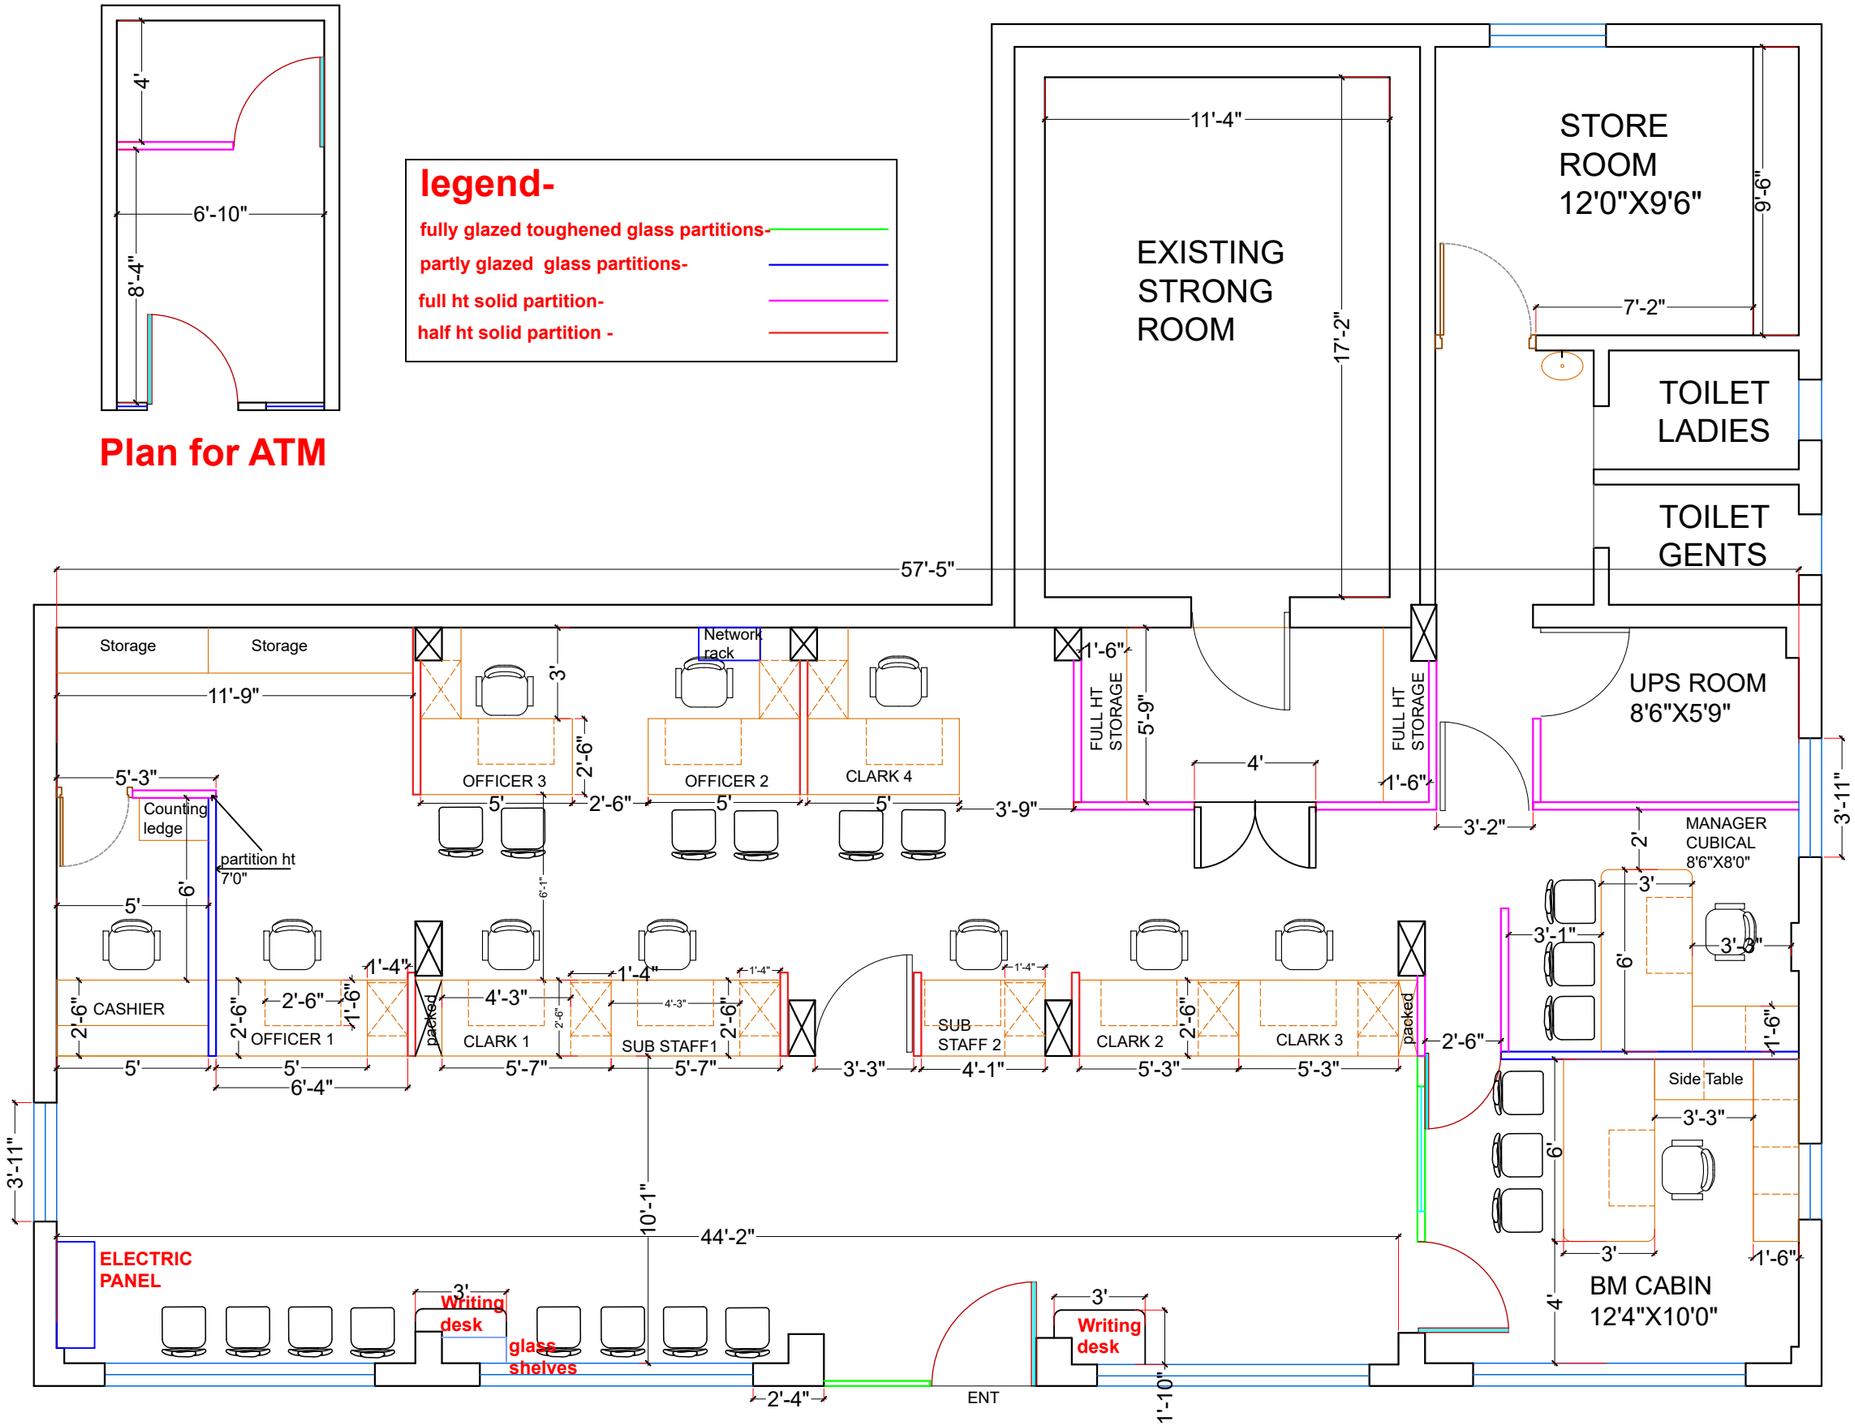

FURNITURE LAYOUT

PROJECT:
PROPOSED OFFICE INTERIOR WORK FOR CANARA BANK HINJEWADI BRANCH PUNE

TITLE :

REVISION :

DRWG. CODE :

DATE : 21-08-24

DEALT :

CHKD. BY : K.J.P

JYOTI PANSE ASSOCIATES

805/A-3 , Reverie,Bhandarkar institute Road,above Skoda showroom,pune-411004.

PH : 2567 2994
E-MAIL : studio@jpa-architects.in

COPYRIGHT : THIS DRAWING IS MADE UNDER THE COPYRIGHT OF **JPA** AND NOT TO BE USED IN PART OR FULL WITHOUT THE PERMISSION OF THE DESIGNERS.